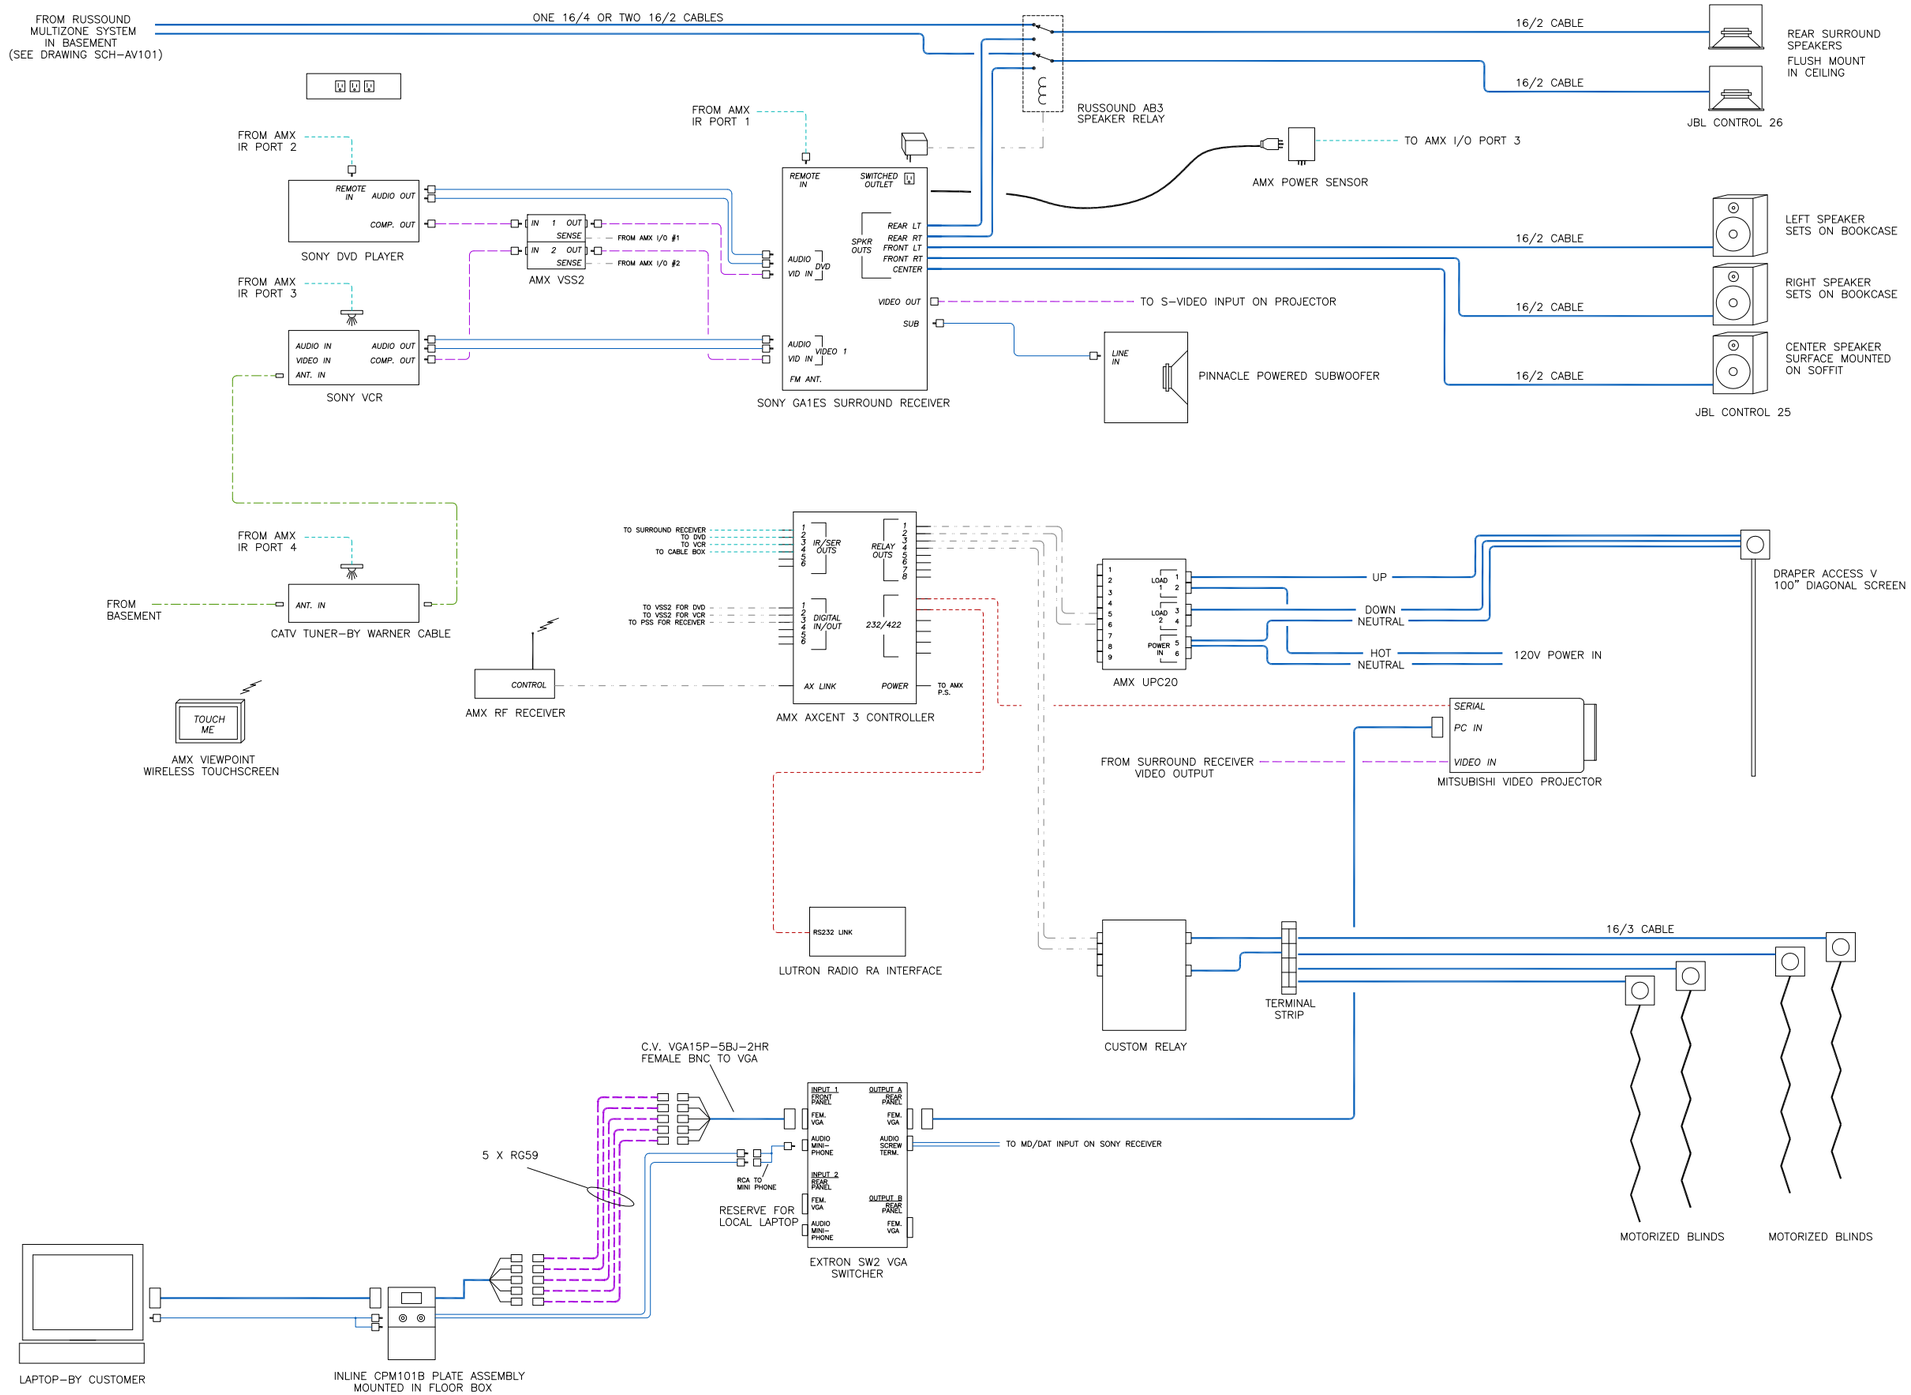

A/V CONTRACTOR

LR*enterprises*
AV CONCEPTS
www.LREnterprises.com
cmarkley@LREnterprises.com
phone: 740.369.1476

PROJECT

MEDIA ROOM
EXAMPLE
CHARLOTTE, NC

ARCHITECT

XYZ & ASSOCIATES
CHARLOTTE, NC

NOTES

DRAWN BY:	DATE:
Craig E. Markley	*October 21, 2011*

HISTORY

REV	DATE	BY
REV 1	10-21-11	CEM

REV 1 10-21-11

SHEET 1 OF 1

TITLE

MEDIA ROOM EXAMPLE
A/V SYSTEM-BLOCK DIAGRAM

DRAWING NO.

MRE-201