BY AV CONTRACTOR

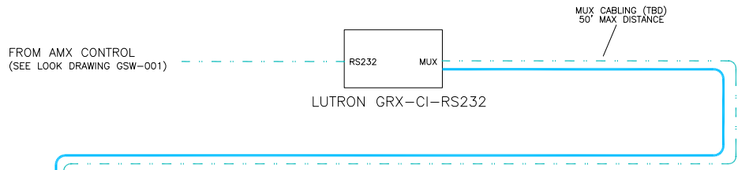

BY ELECTRICAL CONTRACTOR

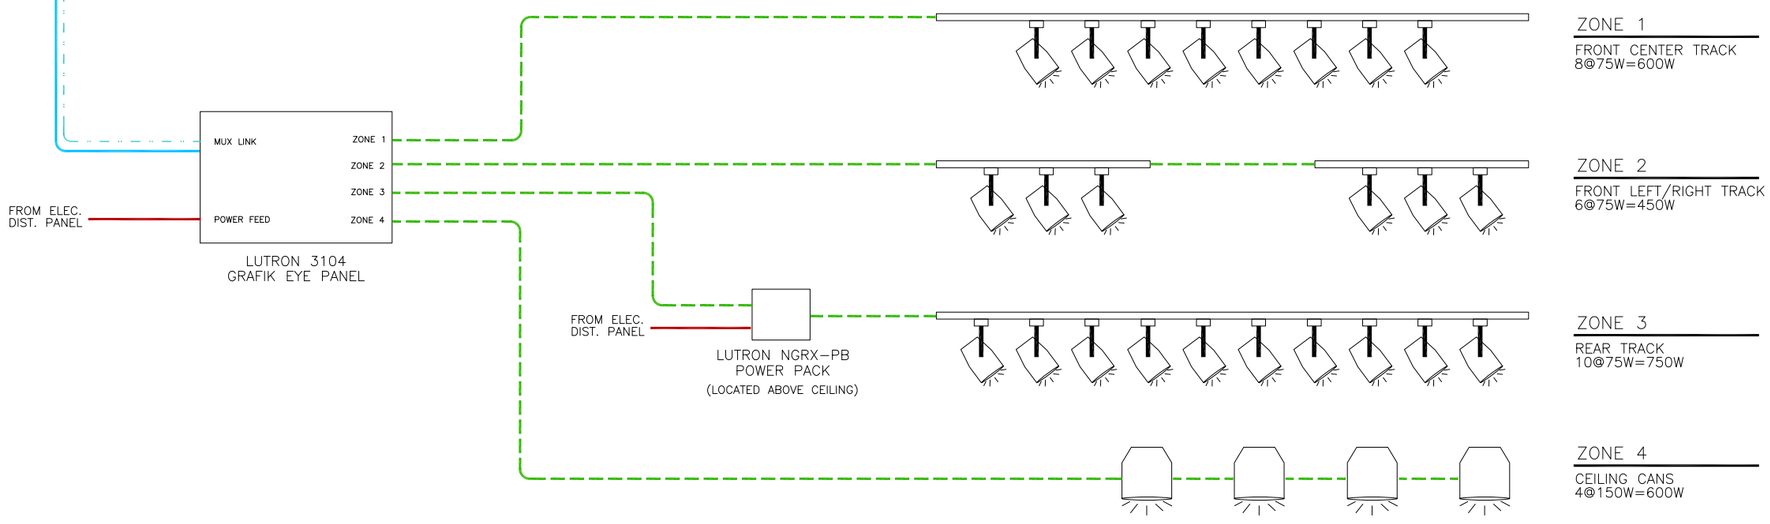

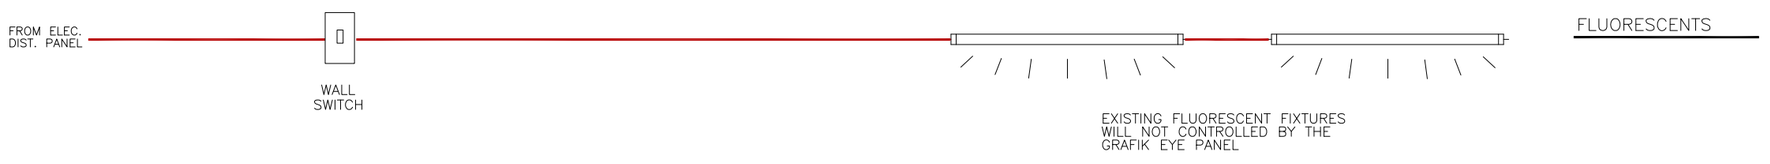

A/V CONSULTANT

LR *enterprises*
AV CONCEPTS
www.LREnterprises.com
emarkley@LRenterprises.com
phone: 740.369.1476

PROJECT

CONFERENCE ROOM
EXAMPLE
SAN DIEGO, CA

ARCHITECT

ABC & ASSOCIATES
LOS ANGELES, CA

NOTES

GRAFIK EYE 3104 SPECS

MAX TOTAL LOAD=2000W
MAX LOAD PER ZONE=800W
INPUT POWER=120V/20A

GRAFIK EYE NGRX-PB SPECS

MAX TOTAL LOAD=1920W
INPUT POWER=120V/20A

DRAWN BY:	DATE:
Craig E. Markley	*December 20, 2012*

HISTORY

REV	DATE	BY
REV 1	12-20-12	CEM

REV 1 12-20-12

SHEET 1 OF 1

TITLE

CONFERENCE ROOM EXAMPLE
LIGHTING SYSTEM-BLOCK DIAGRAM

DRAWING NO.

CRE-203